Rhif y Cais / Application Number : C18/0332/42/AM

Cynllun lleoliad ar gyfer adnabod y safle yn unig. Dim i raddfa.
Location Plan for identification purposes only. Not to scale.

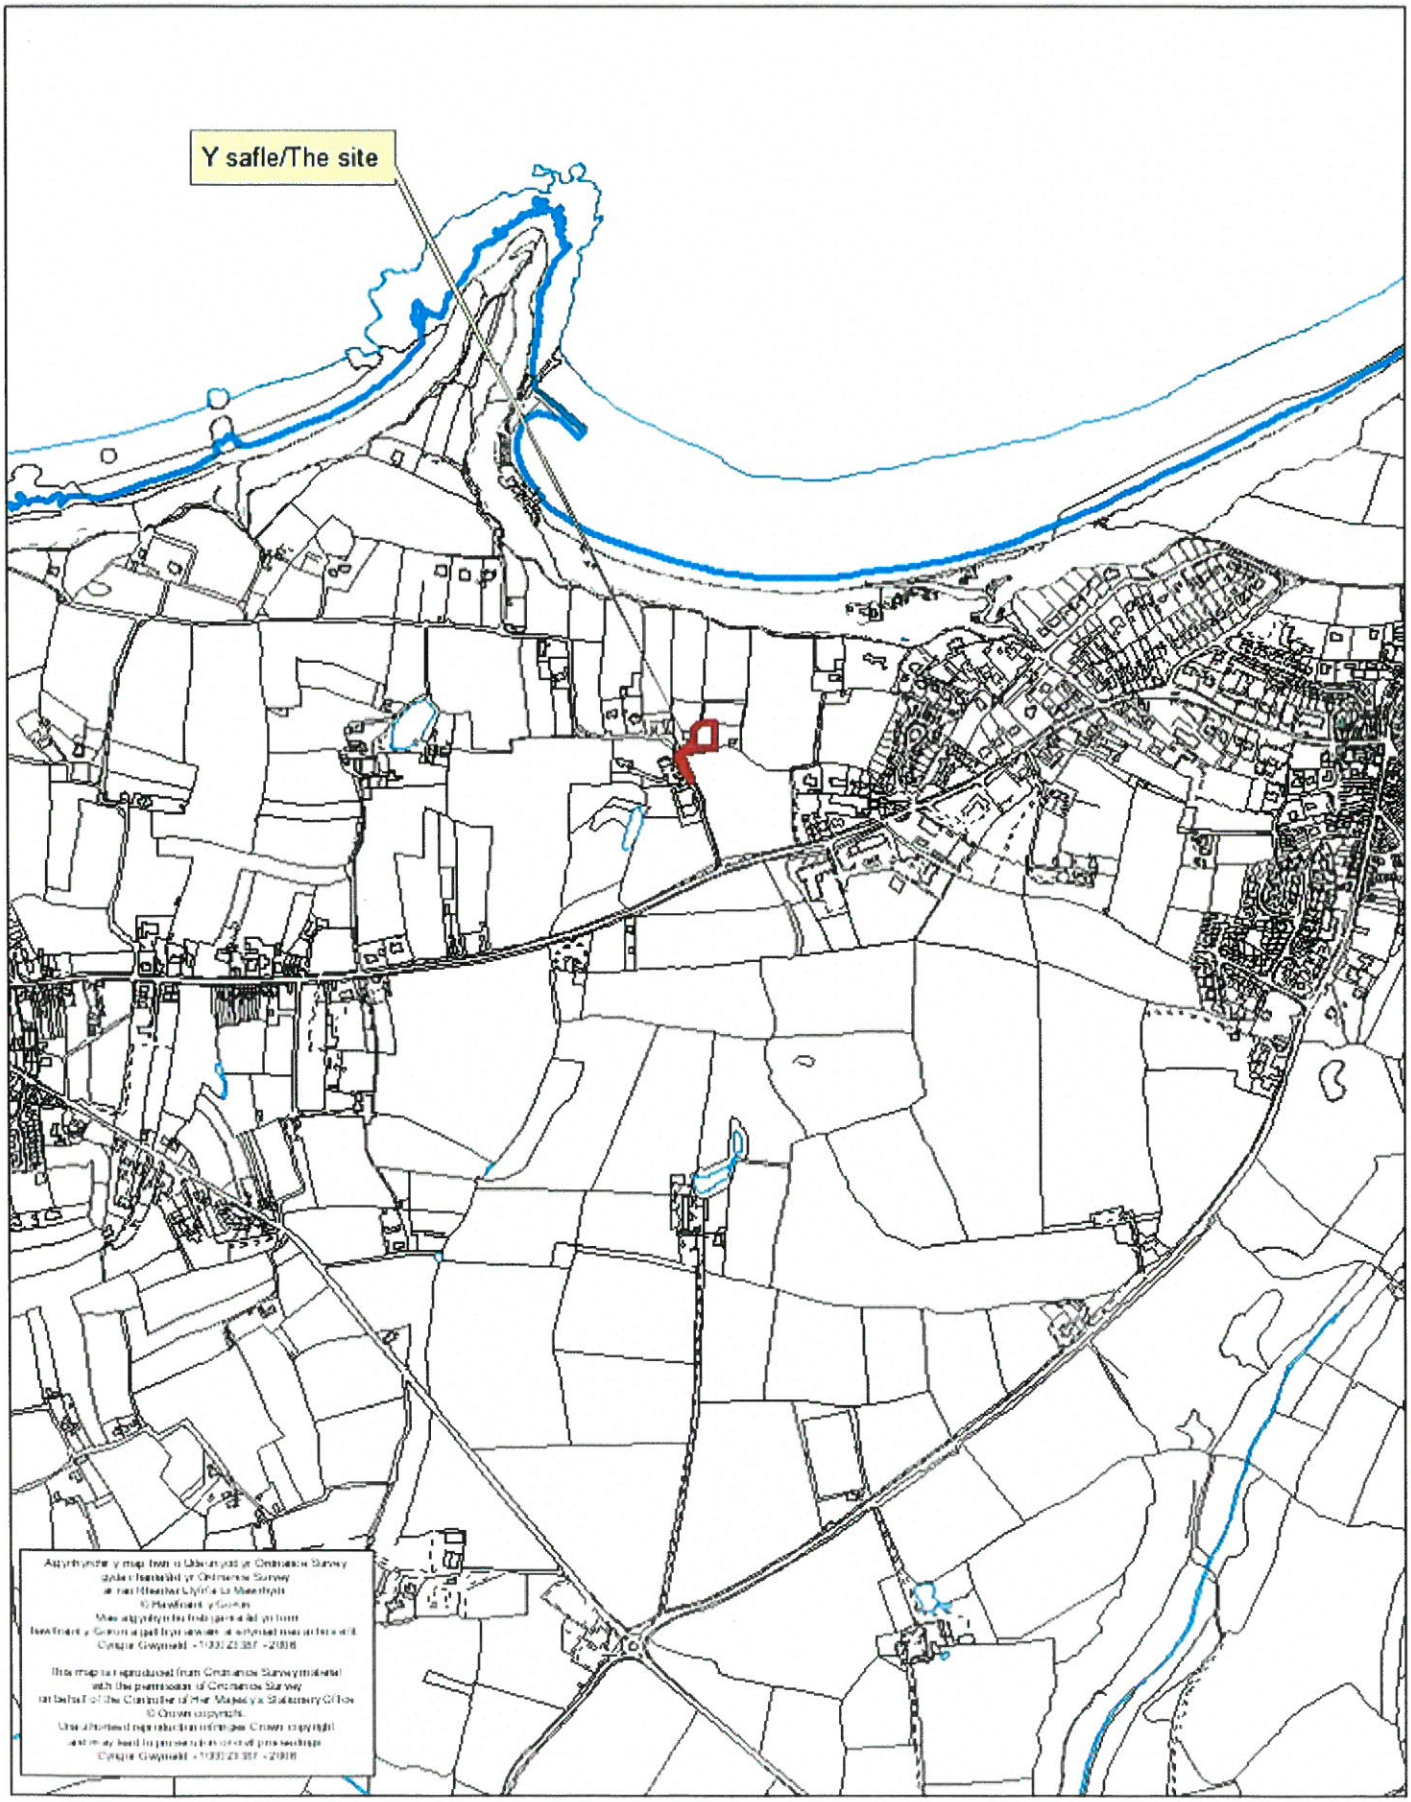

340600

340500

229800

229900

Northern Lights

Ty'n Pwll Farm

6.6

uned 01

14.5

amenity area

garages retained

6.6

14.5

uned 02

new foul drainage connection to mains sewer

existing line of mains sewer

2 site - proposed
1:500

4.8

2.5

6.6

5 View from north
1:500

3 Massing - existing

4 Massing - proposed

views in and around stable block

CYNLLUN DIWYGIEDIG
REVISED PLAN
Derbyniwyd/Received 1/6/18
Llofnod/Signature

1 Location - existing
1:1250

dobson:owen
PENSEIRI • ARCHITECTS

CLIENT : JAVIER DE ARANA
NODIADAU • NOTES
OS 100035207 Hawlfraint y Goron
Mapping contents (c) Crown Copyright

CYNGOR GWYNEDD
ADRAN RHEOLIDDIO
1 - MEH 2018
GWASANAETH CYNLLUNIO AC AMGYLCHEDD
RHIFTRAC:

TEITL PROSIECT • PROJECT TITLE
NOTHERN LIGHTS

2017-06

1:1250, 1:500
04.2018

DOSBARTHWYD ER | ISSUED FOR : PLANNING

27.04.18	gwybodaeth ychwanegol
23.05.18	foul drain to mains sewer

Dyddiad	Disgrifiad

Adolygiad / Revision	02
Dyddiad / Date	2017-06
Maint papur / Paper size	A2
Lluniwyd gan / Drawn by	GD
Dylunio by / Designed by	-
Checked by	

TEITL • TITLE
LLEOLIAD/SAFLE : LOCATION/SITE

RHIF CYFLUN • DRAWING NO.
L1 01-02

1 OF 1