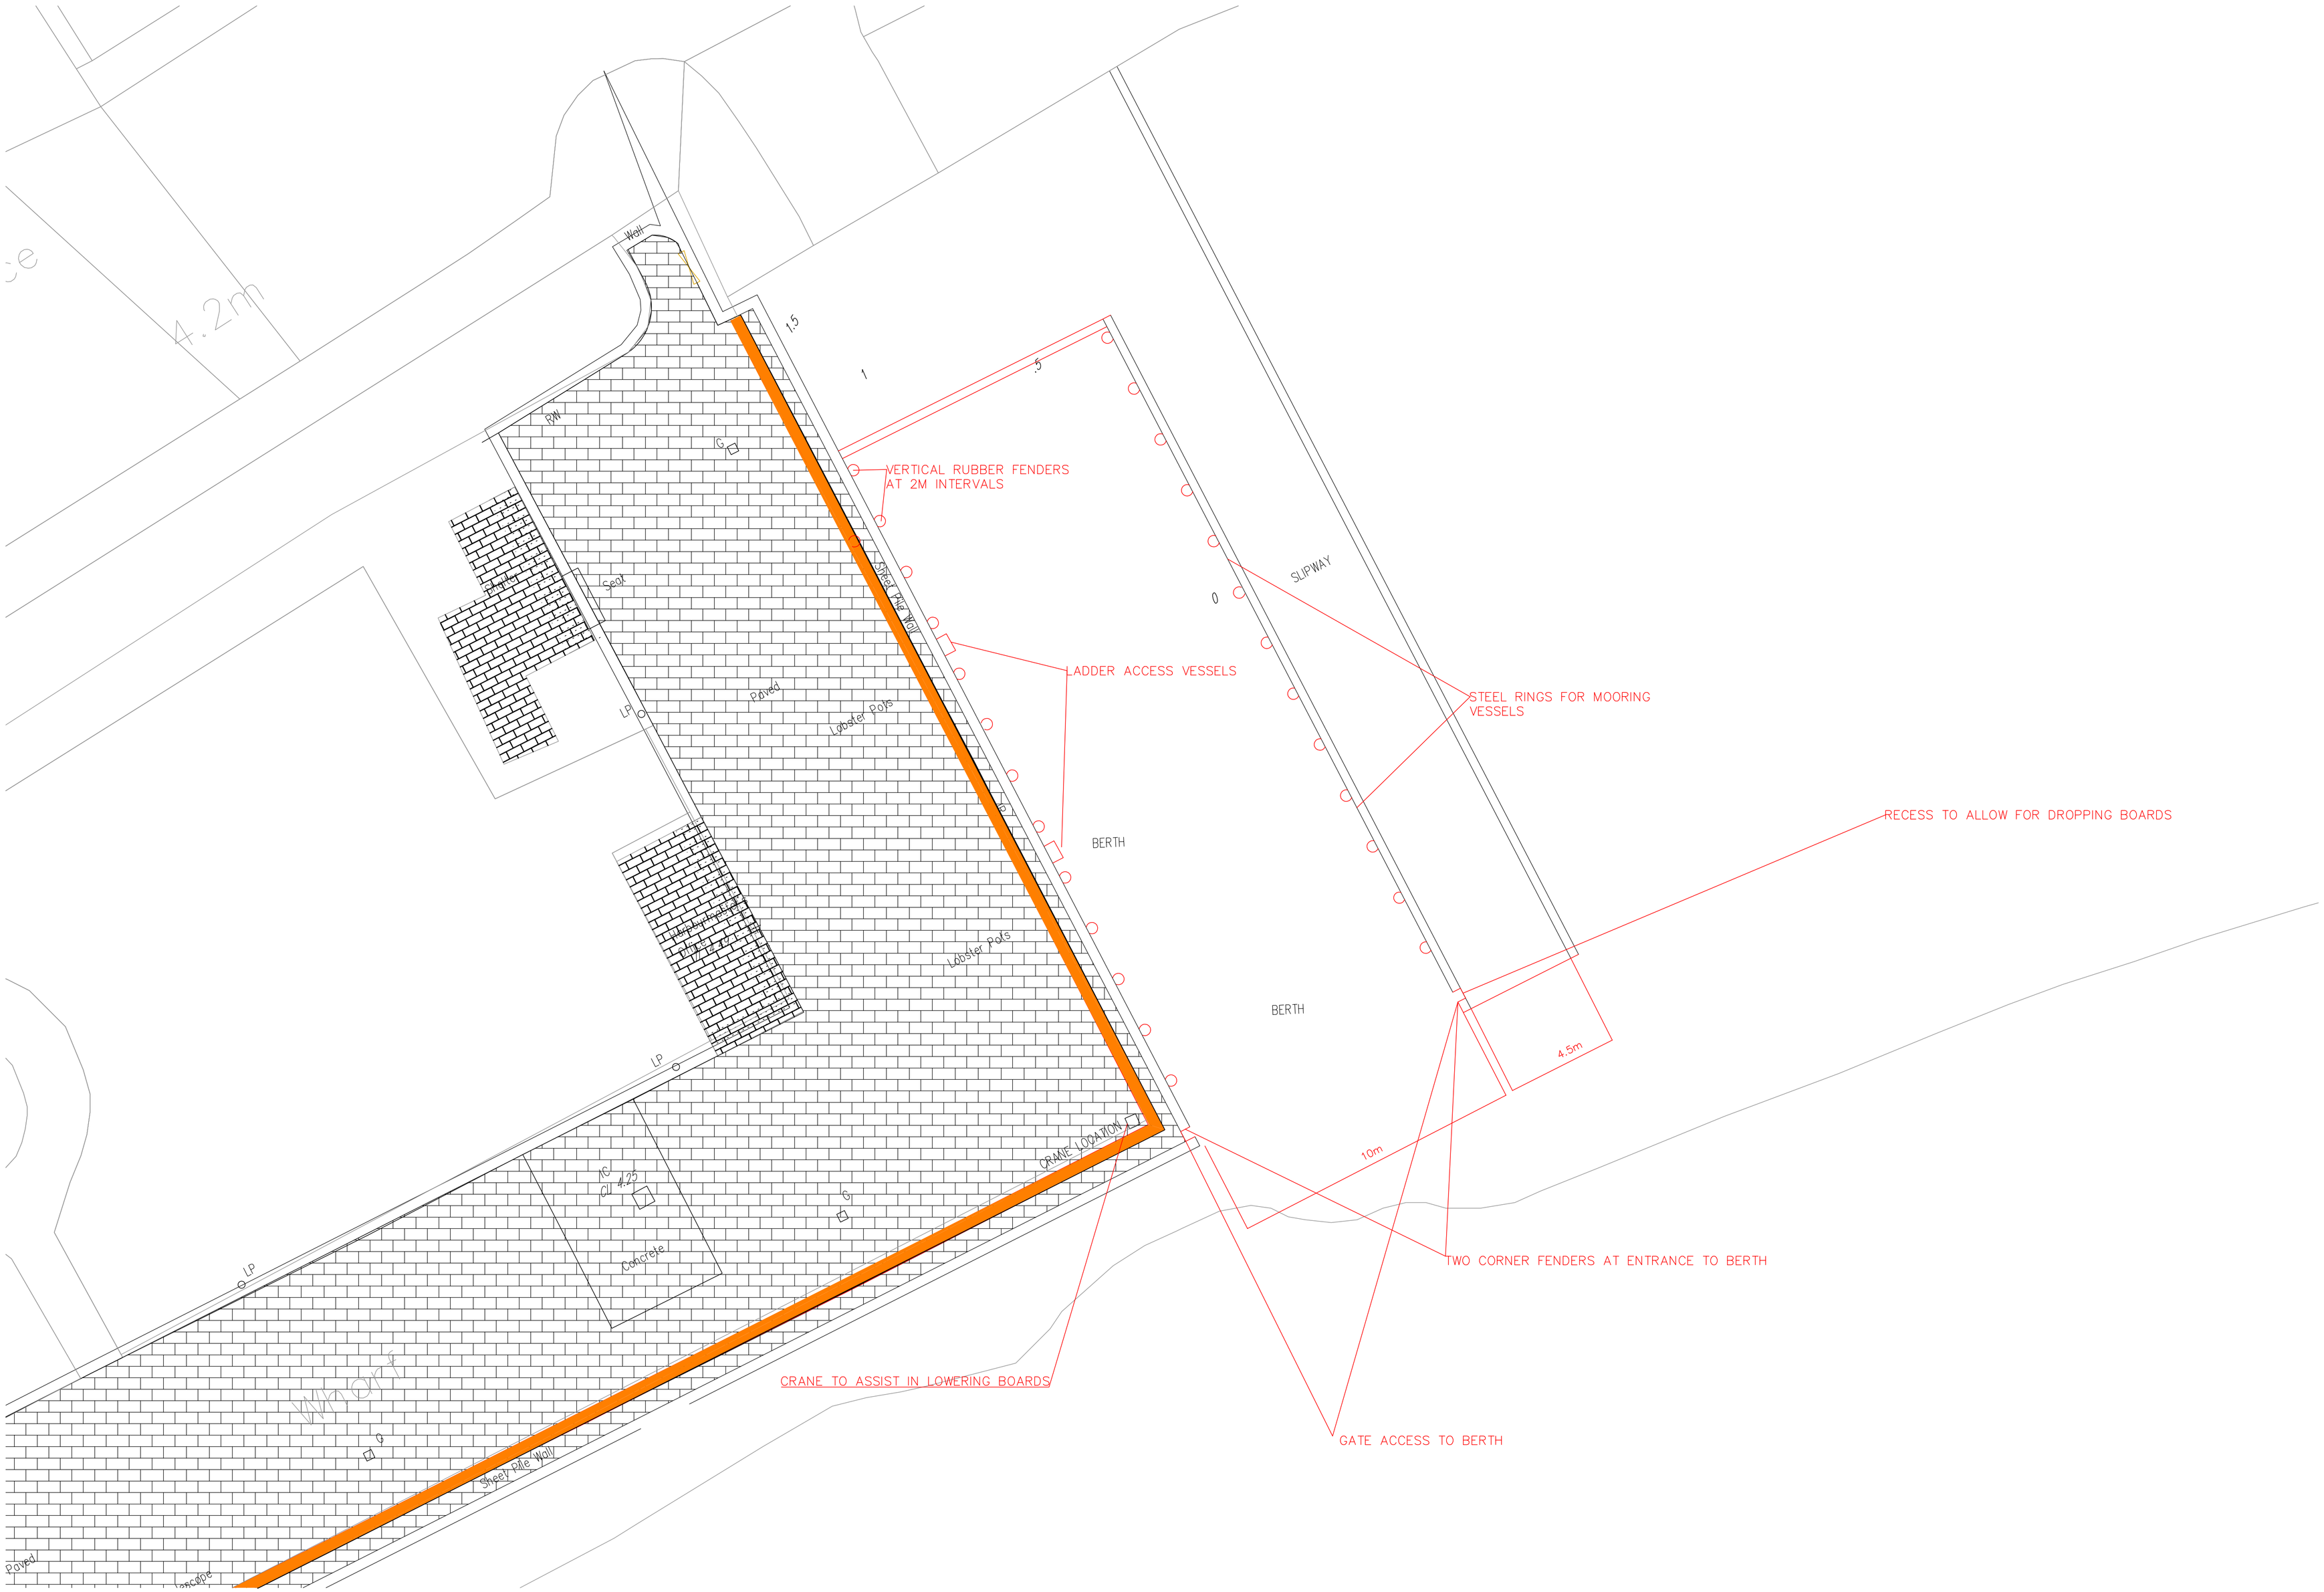
4.2m
Well
1.5
1
.5
0
PW
VERTICAL RUBBER FENDERS
AT 2M INTERVALS
Steel Pile Wall
SLIPWAY
Seat
Paved
Lobster Pots
LADDER ACCESS VESSELS
STEEL RINGS FOR MOORING
VESSELS
LP
BERTH
RECESS TO ALLOW FOR DROPPING BOARDS
Lobster Pots
BERTH
4.5m
LP
CRANE LOCATION
10m
IC
CI #25
Concrete
TWO CORNER FENDERS AT ENTRANCE TO BERTH
LP
CRANE TO ASSIST IN LOWERING BOARDS
Sheet pile Wall
GATE ACCESS TO BERTH
Paved